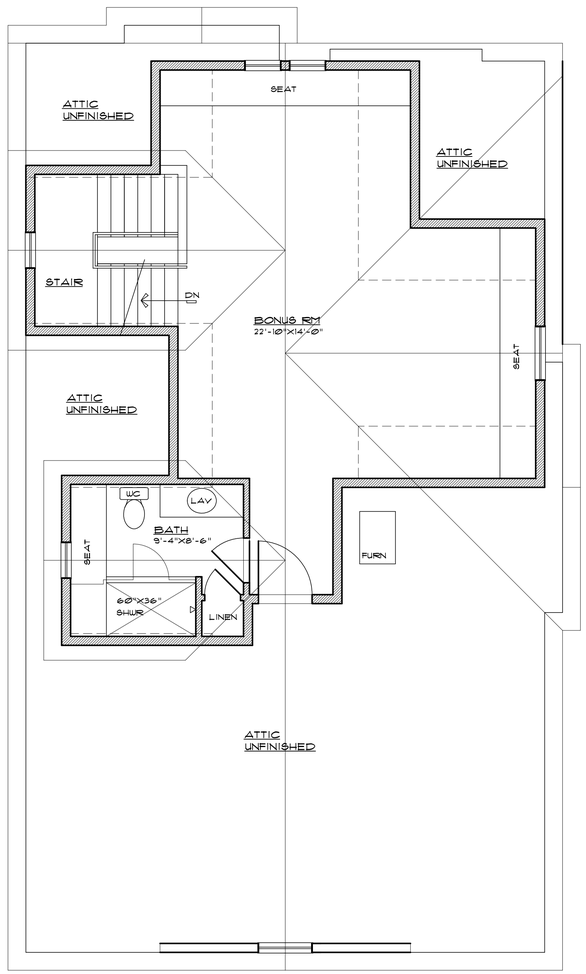

(OPTIONAL) HALF STORY FLOOR PLAN

SCALE: 1/4" = 1'-0"

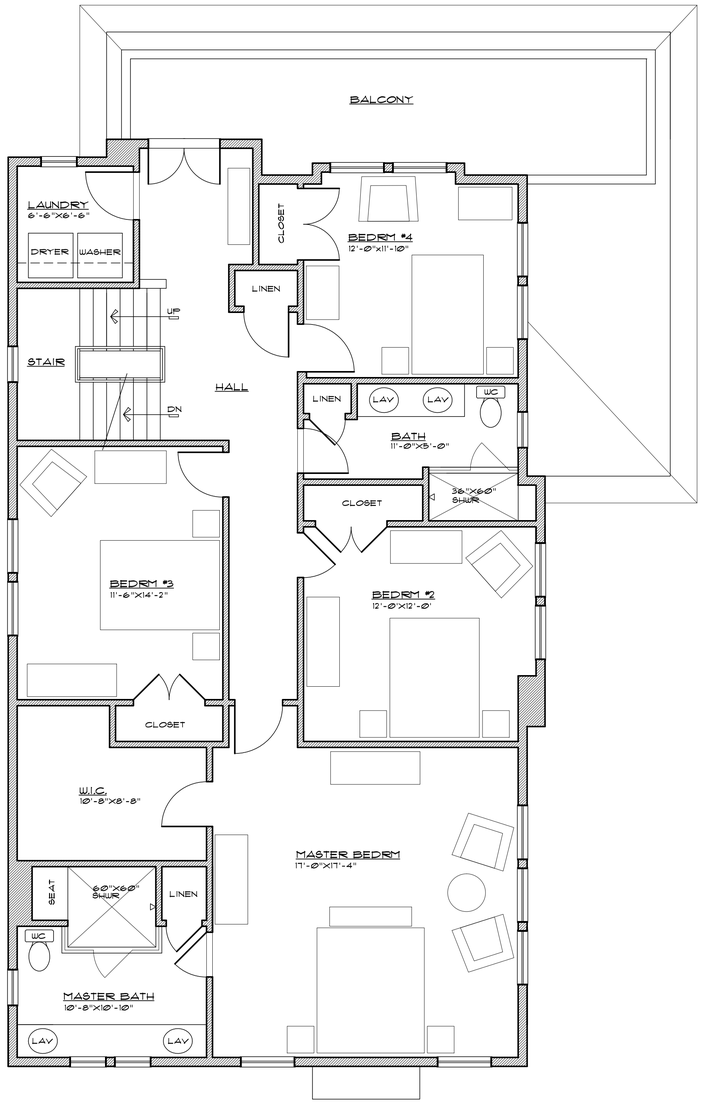

SECOND FLOOR PLAN

SCALE: 1/4" = 1'-0"

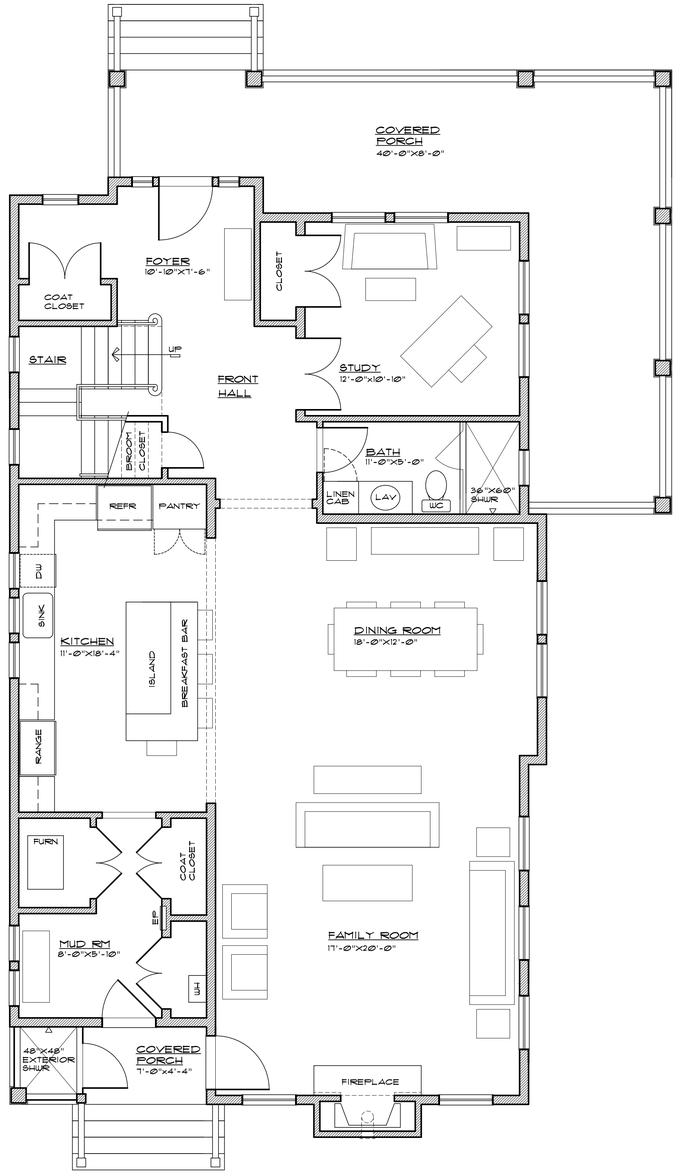

FIRST FLOOR PLAN

SCALE: 1/4" = 1'-0"

NORTH END BUILDERS
201 FOURTH AVENUE

Sheet No.	Date	Scale	Approved
X	X	NOTED	

Drawn By: X

FLOOR PLANS

M. B. HEARN ARCHITECTURE, LLC
1001B MAIN STREET BELMAR, NEW JERSEY 07719
(732) 556 - 9055 FAX: (732) 556-9012

MARK B. HEARN, AIA
REGISTERED ARCHITECT
- 12345

Comm. No.
140301